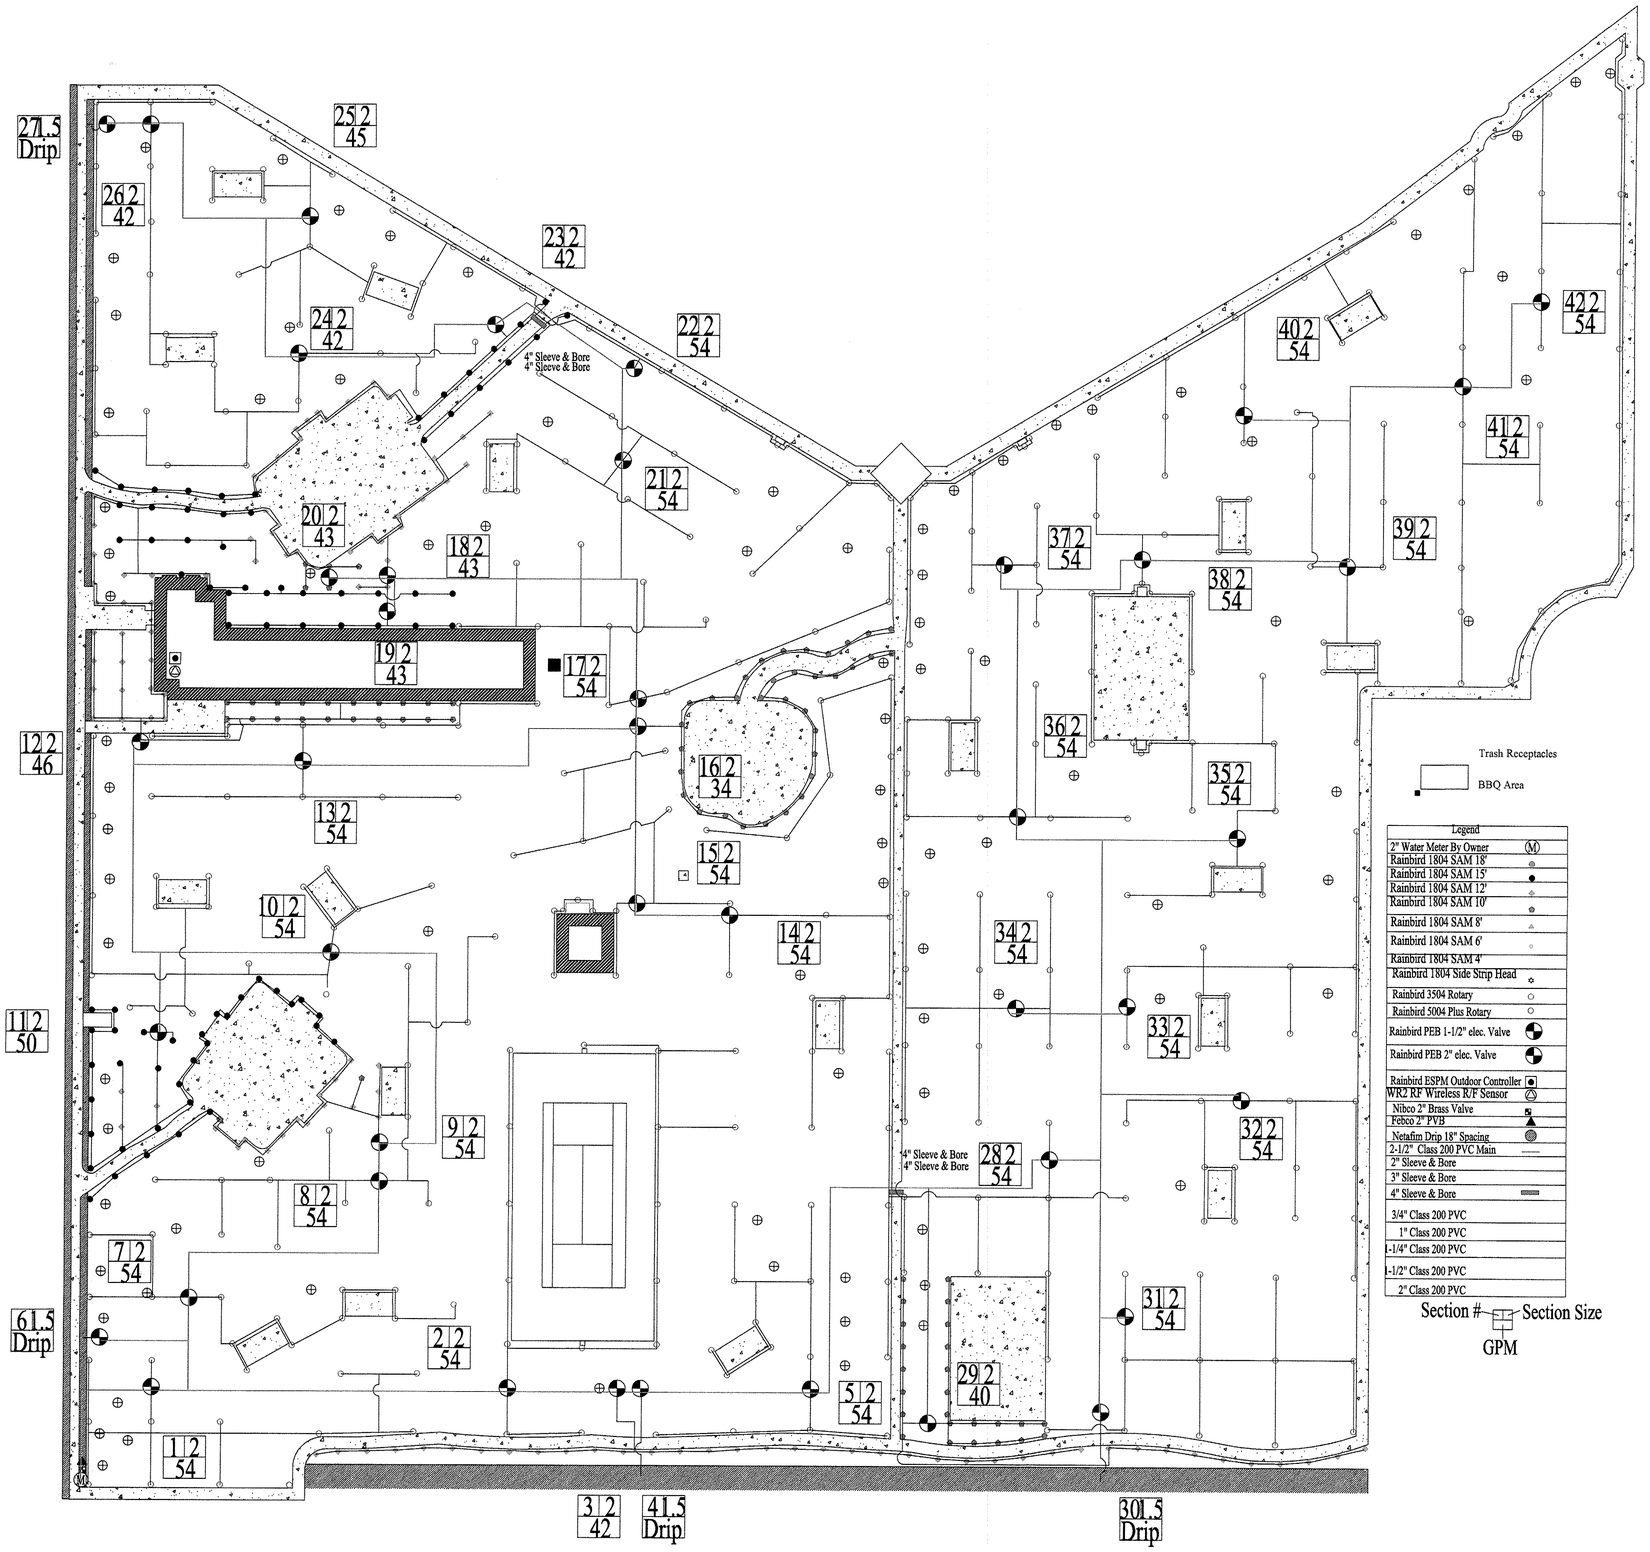

North
Scale: 1"=30
Page: L-1

Irrigation designer: George C. Davis
Drawn by: Adder Lopez
5212 N. Jackson rd. Edinburg, Texas
Edinburg, Texas
Phone: (956) 380-2289
Fax: (956) 381-8631
Date: 12-19-12

STATE OF TEXAS
GEORGE C. DAVIS
11179
LICENSED IRRIGATOR

Edinburg Memorial Park

Edinburg, Texas

Green Thumb